THIS DRAWING IS AN INSTRUMENT OF SERVICE AND IS THE PROPERTY OF DESIGN COOPERATIVE, LLC AND IT SHALL NEVER BE REPRODUCED IN WHOLE OR IN PART WITHOUT THE EXPRESS WRITTEN PERMISSION OF DESIGN COOPERATIVE, LLC

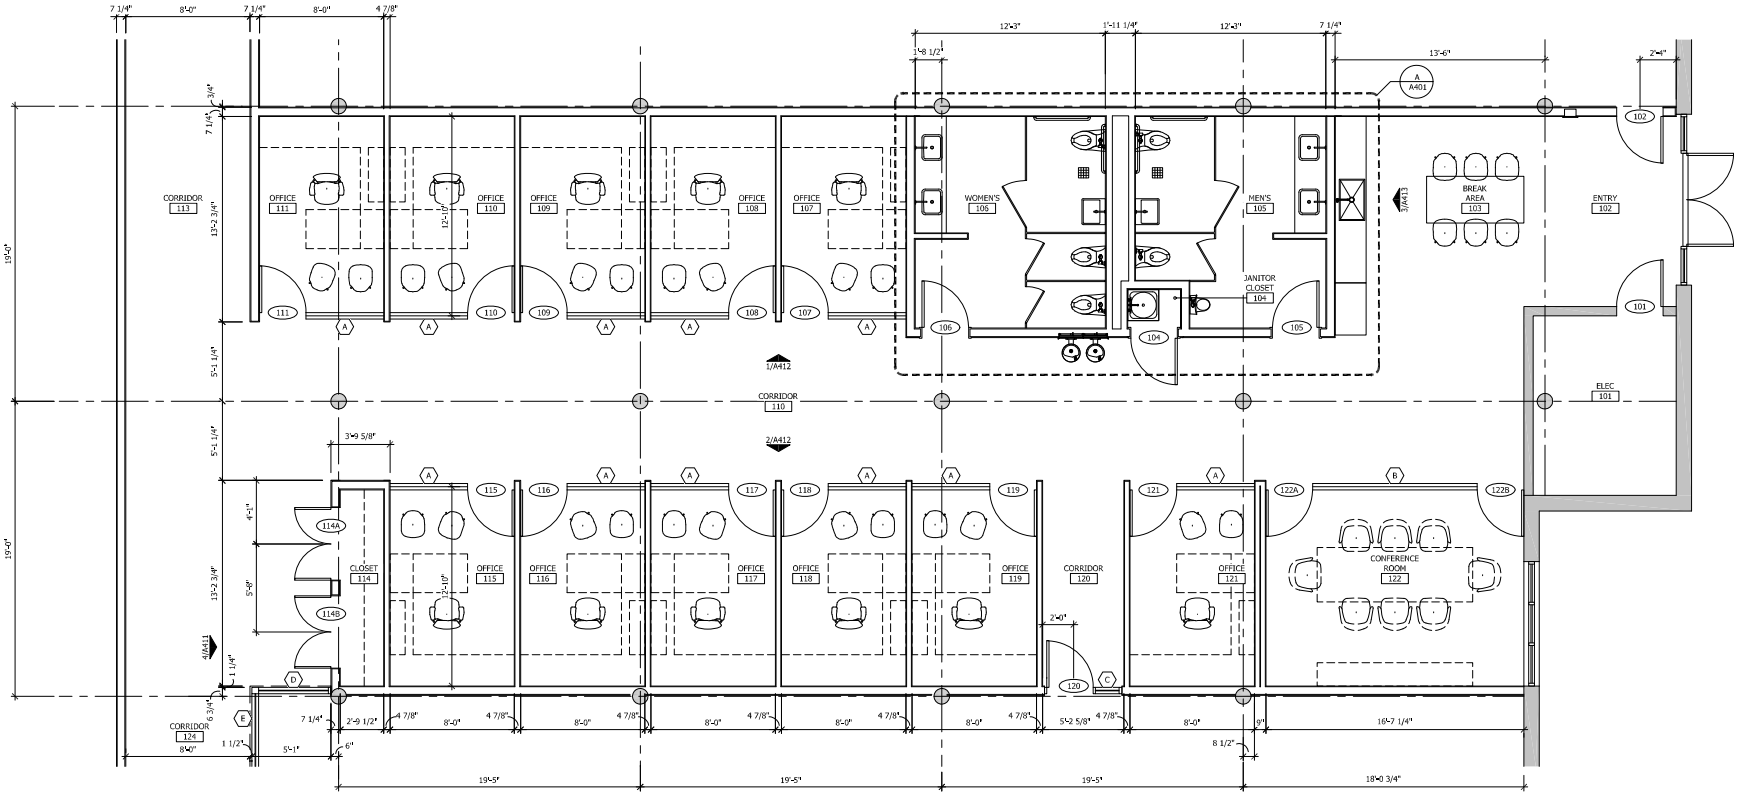

A PARTIAL FLOOR PLAN
SCALE: 1/4" = 1'-0"

PERMIT SET

DENNIS + IVES COMMON AREA

FLORIDA

JACKSONVILLE

DESIGN/COOPERATIVE LLC
1032 HENDRICKS AVENUE
JACKSONVILLE, FL 32207
TEL / (904) 290-1032
FAX / (904) 990-3892
www.dcoop.com
FL/AA26001646

CLIENT
95 ARCH PARTNERS, LLC

LOCATION
1505 DENNIS STREET
JACKSONVILLE, FL 32204

STRUCTURAL ENGINEERING
LOWE STRUCTURES, INC.
(904) 992-0377
LIC # FL-28261

M.E.P. ENGINEERING
POWELL AND HINKLE ENGINEERING, PA.
(904) 2644-5570
FL/EB-4577

INTERIOR DESIGN
DESIGN/COOPERATIVE LLC

DATE: 7.15.2022

PROJECT NO: 21024

PARTIAL FLOOR PLAN

A102